REVISION No. 4

NOTES:

1. FOR LEGEND, ABBREVIATIONS & GENERAL NOTES, SEE DWG E-1

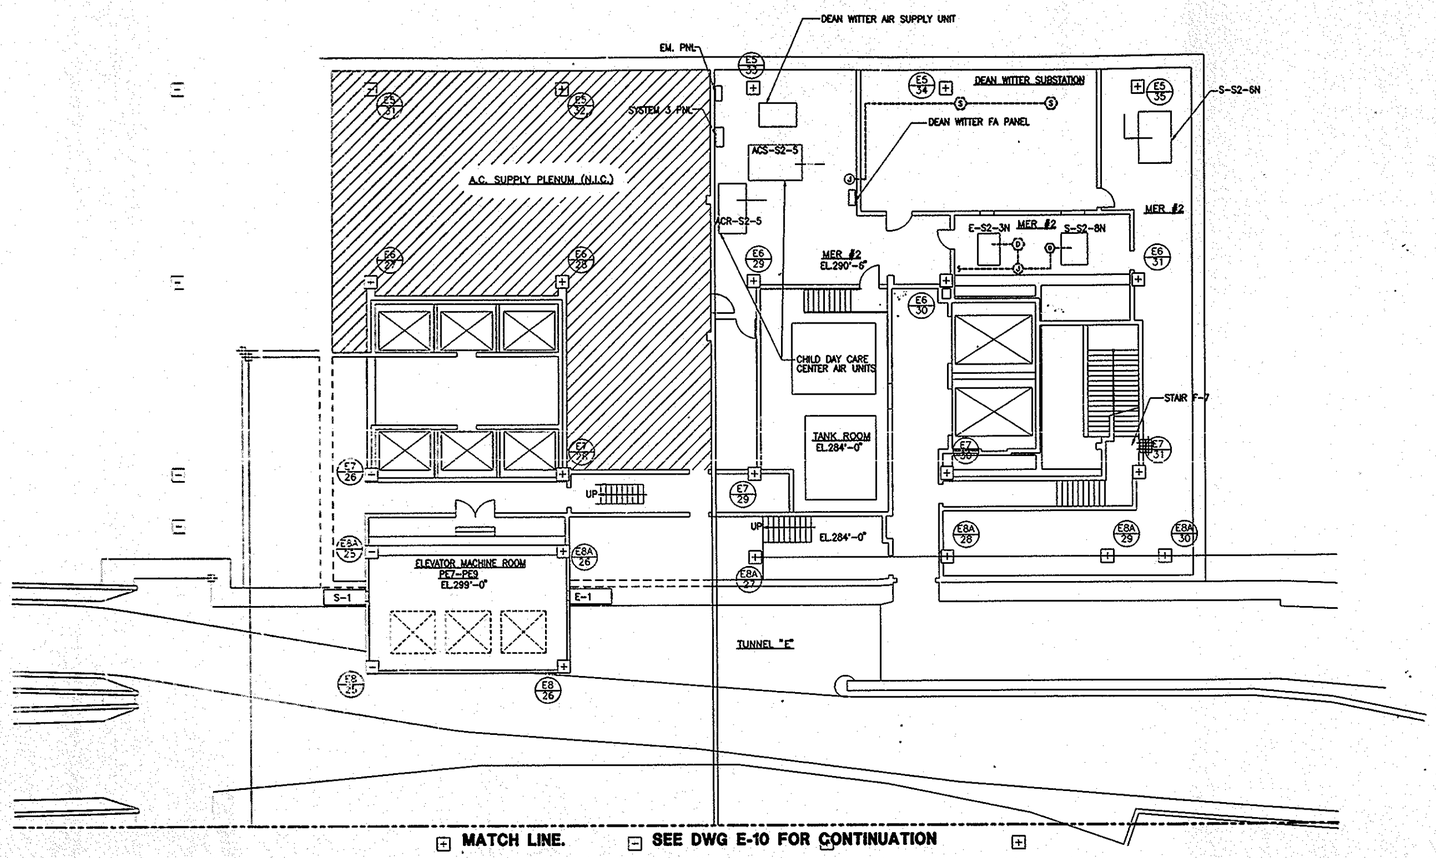

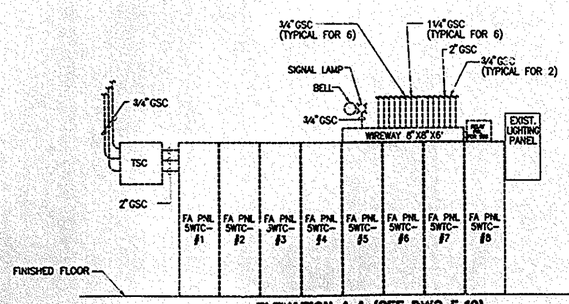

ELEVATION A-A (SEE DWG E-10)
N.T.S.

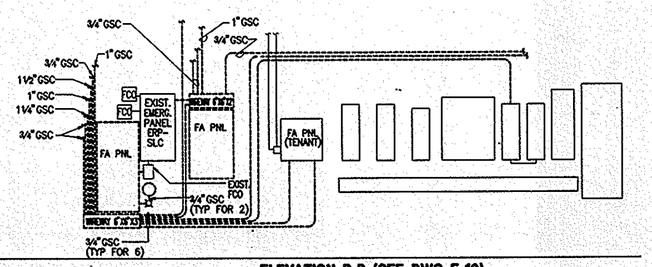

ELEVATION B-B (SEE DWG E-10)
N.T.S.

I HEREBY CERTIFY THAT THIS IS A TRUE AND CORRECT COPY OF ONE OF THE CONTRACT DRAWINGS CONSTITUTING A PART OF CONTRACT NO. WTC-861.571 IN THE FORM IN WHICH SAID DRAWINGS EXISTED AT THE TIME THE SAID CONTRACT WAS EXECUTED BY THE PARTIES.

DATE 12/17/99 CONTRACT ENGR./ARCH.

DATE 12/20/99 ENGINEERING PROGRAM MGR.

AREA OF WORK

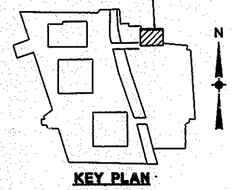

KEY PLAN

0 6 12 18
SCALE IN FEET

Sheet 12 of 37

PORT AUTHORITY OF NY & NJ

ENGINEERING PROGRAM MANAGER WORLD TRADE

CHIEF ELECTRICAL ENGINEER

No.	Date	Revision	Approved

ENGINEERING DEPARTMENT

WORLD TRADE CENTER

ELECTRICAL

Title

FIRE ALARM SYSTEM
PHASE III
5 WTC MER'S, EMR'S
AND SUBSTATIONS

B1 LEVEL
SMOKE DETECTOR
REMOVAL PLAN
SHEET 2 OF 2

This drawing subject to conditions in Contract. All inventions, ideas, designs and methods herein are reserved to Port Authority and may not be used without its written consent.

FELDSTEIN	ROYZMAN	A.S.
Designed by	Drawn by	Checked by

5-17-99
Date

WTC-861.571 — Contract Number

E-11 — Drawing Number

FILENAME: Y:\WTC-861.571\5WTC\E-11.dwg plotted on 5/6/1999 by BROYZMAN